Permit #S00107355

FilmL.A., Inc.
6255 W Sunset Blvd, 12th Floor
Hollywood, CA 90028
t: (213)977-8600 - f: (213)977-8601
www.filmla.com

Summary Information

Permit No: S00107355 **Type of Permit:** STILL **Release Date:** 04/22/2016

Production Company MADACTIVE PRODUCTIONS LLC

Insured Company Name MADACTIVE PRODUCTIONS LLC

Contact Phone No. 1 323-988-9495
Contact Phone No. 2
Fax
Address 18034 VENTURA BLVD, #152
ENCINO, California 91316

Production Title DRIVE CAMPAIGN

Type of Production Still Photo

Producer Michael McClellan

Director Andreas Hempel

1st AD Andreas Hempel

Production Manager Michael McClellan

FilmL.A. Coordinator Yulizza Ramirez

Location Manager Michael McClellan
Primary Phone Mobile - 818-635-8006
Secondary Phone Office - 323-988-9495

Location Assistant Michael McClellan
Primary Phone Mobile - 818-635-8006
Secondary Phone

Fees

Notification Charge	$155.00
FILMLA FILM APPLICATION FEE	$625.00
LA CITY LANE AND STREET CLOSURE FEE	$624.00
LA CITY FIRE DEPARTMENT SPOT CHECK SURCHARGE	$85.00

Total Permit Fee $1,489.00

Number of Locations 2

NOT A PERMIT

FilmL.A., Inc.
6255 W Sunset Blvd, 12th Floor
Hollywood, CA 90028
t: (213)977-8600 - f: (213)977-8601
www.filmla.com

Summary Information — Location

Permit Number	S00107355	**Location Manager**	Michael McClellan
Production Company	MADACTIVE PRODUCTIONS LLC	Primary Phone	Mobile - 818-635-8006
Insured Company	MADACTIVE PRODUCTIONS LLC	Secondary Phone	Office - 323-988-9495
Production Title	DRIVE CAMPAIGN		

Location Address E Anaheim St., Farragut Ave.,- Anaheim Way, Los Angeles, CA, 90744

Location Type Street

Film Dates 4/23/2016 - 4/23/2016 04:00 - 10:30 1 day

Hold Dates 4/24/2016 - 4/24/2016 04:00 - 10:30

Open or Closed to the Public Open

Generic Conditions
All travel lanes and bike lanes shall be closed per the WATCH manual.
Must Maintain 5' Clearance on Sidewalks/Walkways
Must maintain local/emergency access
No cast or crew parking on area streets
No interference with vehicular or pedestrian traffic
Number of uniformed officers listed on the permit is a minimum requirement. Permittee remains responsible for deploying a sufficient number of uniformed officers to provide traffic and crowd control to ensure the safety of the film crew and the public.

Please see attached documents
Anaheim St btwn Farragut Ave and Anaheim Way SS curb +1 - Madactive Prod.pdf
Madactive AGENT Letter 2016.pdf

Equipment on Location

Type	Quantity
4000 gal water truck	1
Cast/Crew vehicles	3
Picture vehicles	1
Vans	2

Personnel on Location

Type	Quantity
Crew	6
Off-Duty/Retired LAPD Officer(s)	2

Filming Activities Equipment on sidewalk, in curb lane & across street; Exterior establishing shots; Exterior models against scenery; Intermittent pedestrian control; Intermittent traffic control - 2 minutes standard; Wetdown; still shots of picture car parked in road (closure); slow rolling in closure; ;

Jurisdiction **Political:** Los Angeles City - Council District 15 **Police:** Los Angeles Police Department **Fire:** Los Angeles City

Thomas Guide **Page:** 794 **Grid:** J6

Approvals

LOS ANGELES CITY POLICE DEPARTMENT	Mark Buck
FILMLA. CLOSURES	Joshua Mingo
LOS ANGELES CITY DEPARTMENT OF PUBLIC WORKS	Martha Prieto

Parking
Base Camp
Location Type : Filming Location

Crew Parking
Location Type : Filming Location

Lane / Full Closure S/S CURB LANE PLUS ADJACENT LANE E ANAHEIM ST., FROM FARRAGUT ST., - EAST TO ANAHEIM WAY

Approximate Footage 0 - 300

Date(s) 4/23/2016 to 4/23/2016 **Time(s)** 04:00 to 10:30

NOT A PERMIT

FilmL.A., Inc.
6255 W Sunset Blvd, 12th Floor
Hollywood, CA 90028
t: (213)977-8600 - f: (213)977-8601
www.filmla.com

Summary Information — Location

Permit Number	S00107355	**Location Manager**	Michael McClellan
Production Company	MADACTIVE PRODUCTIONS LLC	Primary Phone	Mobile - 818-635-8006
Insured Company	MADACTIVE PRODUCTIONS LLC	Secondary Phone	Office - 323-988-9495
Production Title	DRIVE CAMPAIGN		

Location Address WESTCHESTER PARKWAY, LOYOLA BLVD.,- MCCONNELL, LOS ANGELES, CA, 90066

Location Type Street

Film Dates 4/23/2016 - 4/23/2016 15:30 - 20:00 1 day

Hold Dates 4/24/2016 - 4/24/2016 15:30 - 20:00

Open or Closed to the Public Open

Generic Conditions
All travel lanes and bike lanes shall be closed per the WATCH manual.
Must Maintain 5' Clearance on Sidewalks/Walkways
Must maintain local/emergency access
No cast or crew parking on area streets
No interference with vehicular or pedestrian traffic
Number of uniformed officers listed on the permit is a minimum requirement. Permittee remains responsible for deploying a sufficient number of uniformed officers to provide traffic and crowd control to ensure the safety of the film crew and the public.

Please see attached document Westchester Pkwy (WB No 1 lane) Loyola Blvd to McConnell - Madactive Prod.pdf

Equipment on Location

Type	Quantity
4000 gal water truck	1
Cast/Crew vehicles	3
Picture vehicles	1
Vans	2

Personnel on Location

Type	Quantity
Crew	6
Off-Duty/Active LAPD Officer(s)	2

Filming Activities Equipment on sidewalk, in curb lane & across street; Exterior establishing shots; Exterior models against scenery; Intermittent pedestrian control; Intermittent traffic control - 2 minutes standard; Wetdown; still shots of picture car parked in road (closure); slow rolling in closure; ;

Jurisdiction **Political:** Los Angeles City - Council District 11 **Police:** Los Angeles Police Department **Fire:** Los Angeles City

Approvals

FILML.A. CLOSURES	Joshua Mingo
LOS ANGELES CITY DEPARTMENT OF PUBLIC WORKS	Martha Prieto
LOS ANGELES CITY POLICE DEPARTMENT	Mark Buck

Parking

Base Camp
Location Type : Filming Location

Crew Parking
Location Type : Filming Location

Lane / Full Closure WESTBOUND CLOSURE THE #1 LANE OF WESTECHSTER PKWY., LOYOLA AVE.- MCCONNELL

Approximate Footage 0 - 300

Date(s) 4/23/2016 to 4/23/2016 **Time(s)** 15:30 to 20:00

NOT A PERMIT

Permit #S0010735

- TRAFFIC SIGNAL
- TRAFFIC CONE
- TYPE I W/ SIGN
- HIGH LEVEL WARNING DEVICE
- FLASHING ARROW SIGN (FAS)

ALL TRAFFIC CONTROL WILL BE INSTALLED AND MEET OR EXCEED THE MUTCD AND WATCH MINIMUM REQUIREMENTS

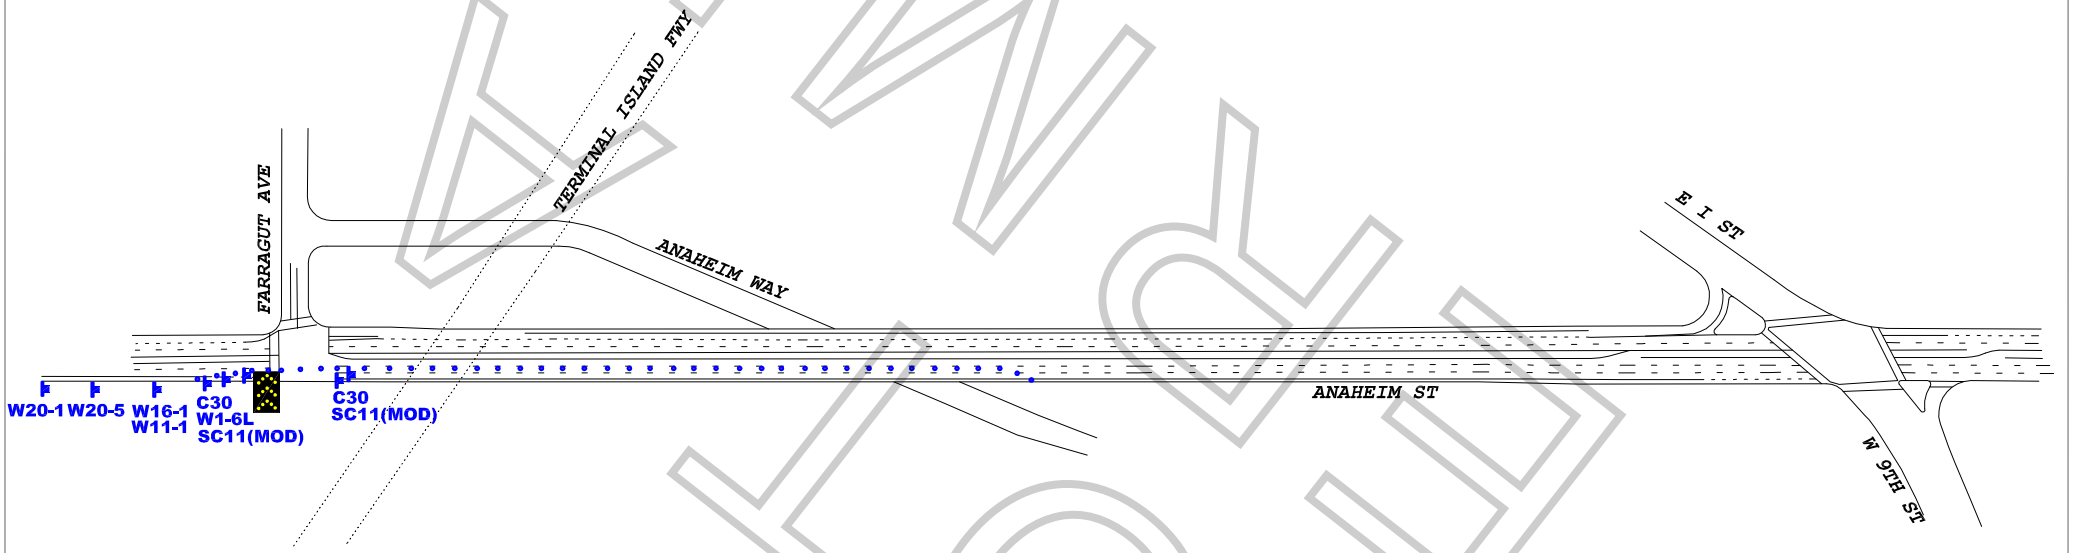

FINAL NOT FOR CONSTRUCTION

WORK ZONE TRAFFIC CONTROL PLAN GENERAL NOTES

1. DATE/TIME: 4-23-16 FROM 04:00 HOURS TO 10:30 HOURS.
2. ALL SIGNING, STRIPING, AND TRAFFIC CONTROL DEVICES SHALL CONFORM TO THE (CURRENT) STATE OF CALIFORNIA DEPARTMENT OF TRANSPORTATION (CALTRANS) STANDARD PLANS AND STANDARD SPECIFICATIONS, CALIFORNIA MUTCD, AND ANY ADDENDUMS THERETO, AND AS SHOWN ON THESE PLANS, SYMBOLS AND ABBREVIATIONS USED ARE SHOWN ON CALTRANS STANDARD PLANS.
3. THERE WILL BE NO INTERFERENCE WITH TRAFFIC SIGNALS OR CROSSWALKS.
4. CONES WILL BE 28" MINIMUM HEIGHT AND HAVE REFLECTORIZED SLEEVES FOR NIGHT WORK.
5. POLICE WILL DIRECT TRAFFIC IF NECESSARY.

TRAFFIC CONTROL FOR
MADACTIVE PROD: "DRIVE CAMPAIGN"

LOCATION:
ANAHEIM ST BTWN FARRAGUT AVE TO ANAHEIM WAY
SOUTH SIDE CURB & ADJACENT LANE CLOSURE
LOS ANGELES, CALIFORNIA

CONTACT:
MICHAEL MCCLELLAN
PH# 818-635-8006

JCL TRAFFIC SERVICES
2334 E. 8TH ST.
LOS ANGELES, CA 90021
Ph: (213) 622-9775
Fax: (213)622-9790
C31-CA Lic # 805357

DATE	REVISIONS

TCP DRAFTER: MARIO MENJIVAR
SCALE: N.T.S.
SHEET: 1/1
DRAWING:

Appointment of Film Permits Unlimited, Inc.
As Authorized Agent and representative

I certify that I am a representative of McdActive Productions ("Principal") and am authorized to enter into binding contractual agreements on it's behalf. I further certify that I am authorizes by Principal to appoint other representatives and agents for Principal and to give such representatives and agents authority to enter into and bind Principal to agreements relating to the issuance of and compliance with location film (e.g. theatrical, television, commercial and other motion picture filming) and still photographic permits, including the permits themselves and any riders to such permits. Acting on behalf of Principal in my capacity as its authorized representative, I appoint Film Permits Unlimited, Inc. and it's employees and agents ("FPU") as Principal's authorized representatives and agents to apply for location film (e.g. theatrical, television, commercial and other motion picture filming) and still photographic permits on behalf of Principal through Film LA, Inc., any city and county, or through any other jurisdiction: to negotiate, discuss, accept, modify, agree to and bind Principal to the terms and conditions of such permits (including all restrictions and /or community guidelines applicable to any such permit): and to execute such permits on behalf of Principal. Principal understands, acknowledges and agrees that it (and/or its insurer) remains responsible and liable for all obligations imposed by or Incidental to any permit or rider issued to Principal signed by an employee or agent of (including any coordinator, runner or messenger used by) FPU. Principal further agrees to comply with the terms and conditions of any such permits and hereby appoints FPU as an authorized representative to facilitate compliance with such terms and conditions following issuance of any such permits and to enter into agreements for Principal with respect thereto. Any person, agency, entity, or organization (including Film LA, Inc. and any city county or other jurisdiction) may rely upon this appointment and need not obtain further authorization for any act described herein. An original or faxed copy of this appointment shall be sufficient, and may be treated as an original for all purposes. The appointment may be revoked by Principal at any time in writing, but in any case, shall expire one (1) year from the date of execution set forth below.

I declare under penalty of perjury under the laws of the State of California that I am authorized to appoint FPU as agent for Principal, and based upon that authority I hereby appoint FPU as Principal's agent as set forth herein.

Dated: 1/18/16

Michael McClellan / McdActive
Name of Principal

By: _____
Representative's Signature

Michael McClellan
Print Representative's Name

Producer
Representative's title

18034 Ventura Blvd #152
Encino CA 91316
Principal's Address

818-635-8006
Principal's Telephone

Film Permits Unlimited, Inc.
Phone (818) 347-9929
Fax (818) 347-9784

Please sign and fax back
Principal = Name of Company

NO PERMIT

Permit #S001073555

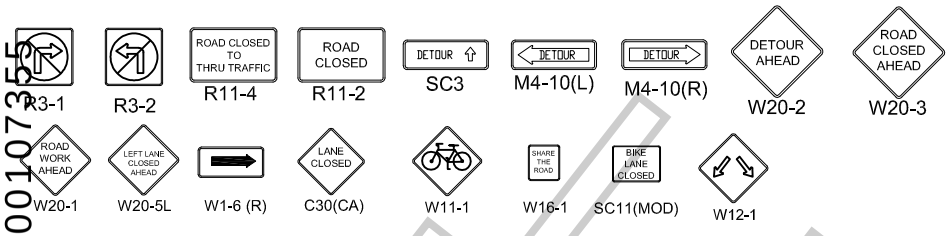

TRAFFIC SIGNAL
TRAFFIC CONE
TYPE I W/ SIGN
HIGH LEVEL WARNING DEVICE
FLASHING ARROW SIGN (FAS)

ALL TRAFFIC CONTROL WILL BE INSTALLED AND MEET OR EXCEED THE MUTCD AND WATCH MINIMUM REQUIREMENTS

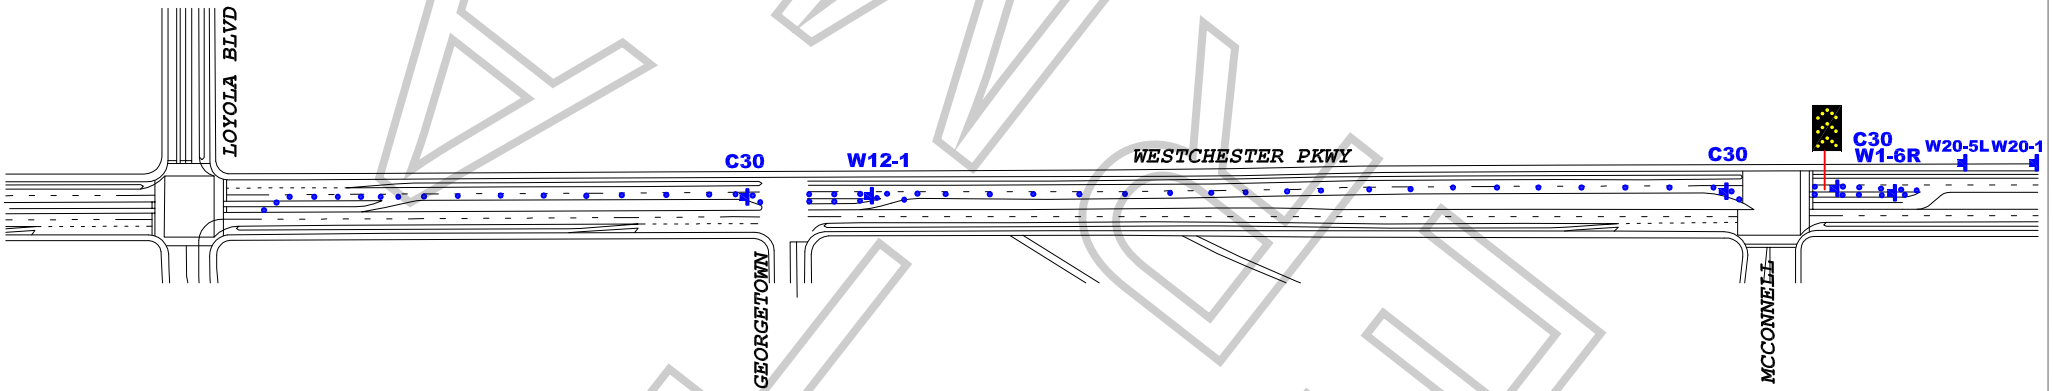

FINAL FOR

WORK ZONE TRAFFIC CONTROL PLAN GENERAL NOTES

1. DATE/TIME: 4-23-16 FROM 15:30 HOURS TO 20:00 HOURS.
2. ALL SIGNING, STRIPING, AND TRAFFIC CONTROL DEVICES SHALL CONFORM TO THE (CURRENT) STATE OF CALIFORNIA DEPARTMENT OF TRANSPORTATION (CALTRANS) STANDARD PLANS AND STANDARD SPECIFICATIONS, CALIFORNIA MUTCD, AND ANY ADDENDUMS THERETO, AND AS SHOWN ON THESE PLANS, SYMBOLS AND ABBREVIATIONS USED ARE SHOWN ON CALTRANS STANDARD PLANS.
3. THERE WILL BE NO INTERFERENCE WITH TRAFFIC SIGNALS OR CROSSWALKS.
4. CONES WILL BE 28" MINIMUM HEIGHT AND HAVE REFLECTORIZED SLEEVES FOR NIGHT WORK.
5. POLICE WILL DIRECT TRAFFIC IF NECESSARY.

TRAFFIC CONTROL FOR
MADACTIVE PROD: "DRIVE CAMPAIGN"

LOCATION:
WESTCHESTER BTWN LOYOLA & MCCONNELL
WEST BOUND #1 LANE CLOSURE
LOS ANGELES, CALIFORNIA

CONTACT:
MICHAEL MCCLELLAN
PH# 818-635-8006

JCL TRAFFIC SERVICES
2334 E. 8TH ST.
LOS ANGELES, CA 90021
Ph: (213) 622-9775
Fax: (213)622-9790
C31-CA Lic # 805357

DATE REVISIONS

TCP DRAFTER: MARIO MENJIVAR
SCALE: N.T.S.
SHEET: 1/1
DRAWING: